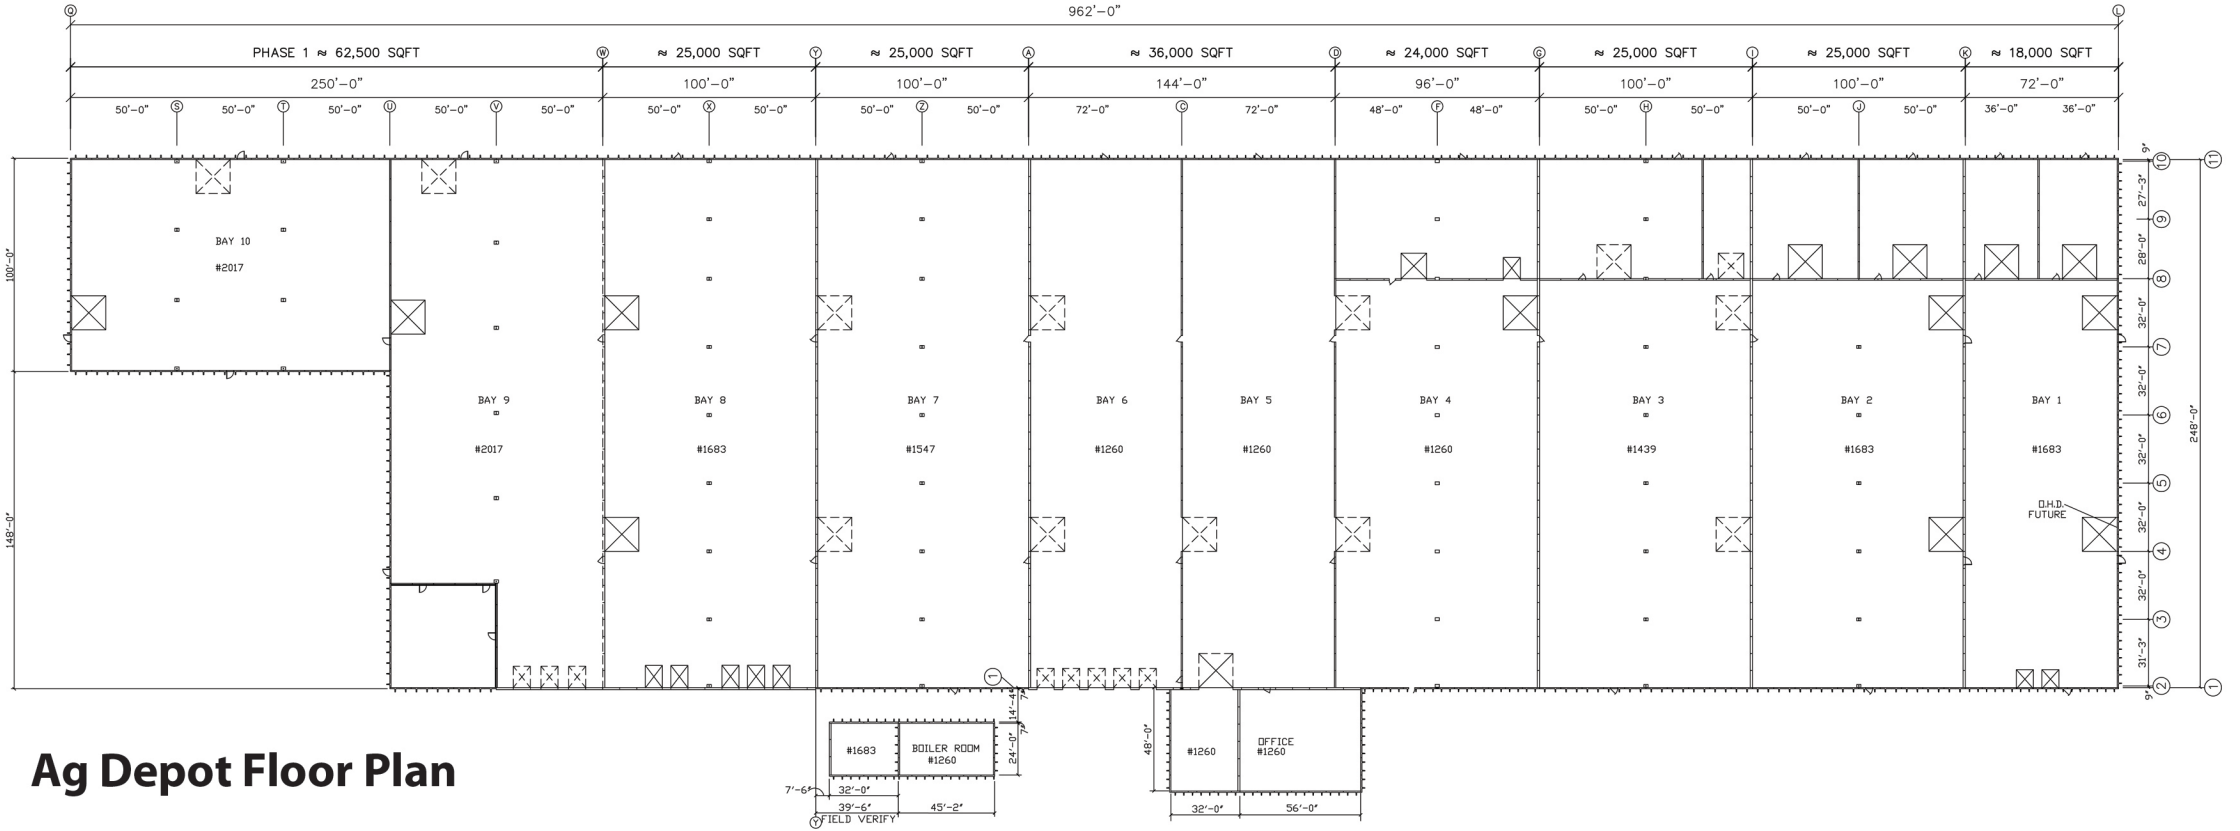

Ag Depot Floor Plan